STREET IMPROVEMENT DISTRICT NO. 210
MANDAN HILL ADDITION
MANDAN, NORTH DAKOTA

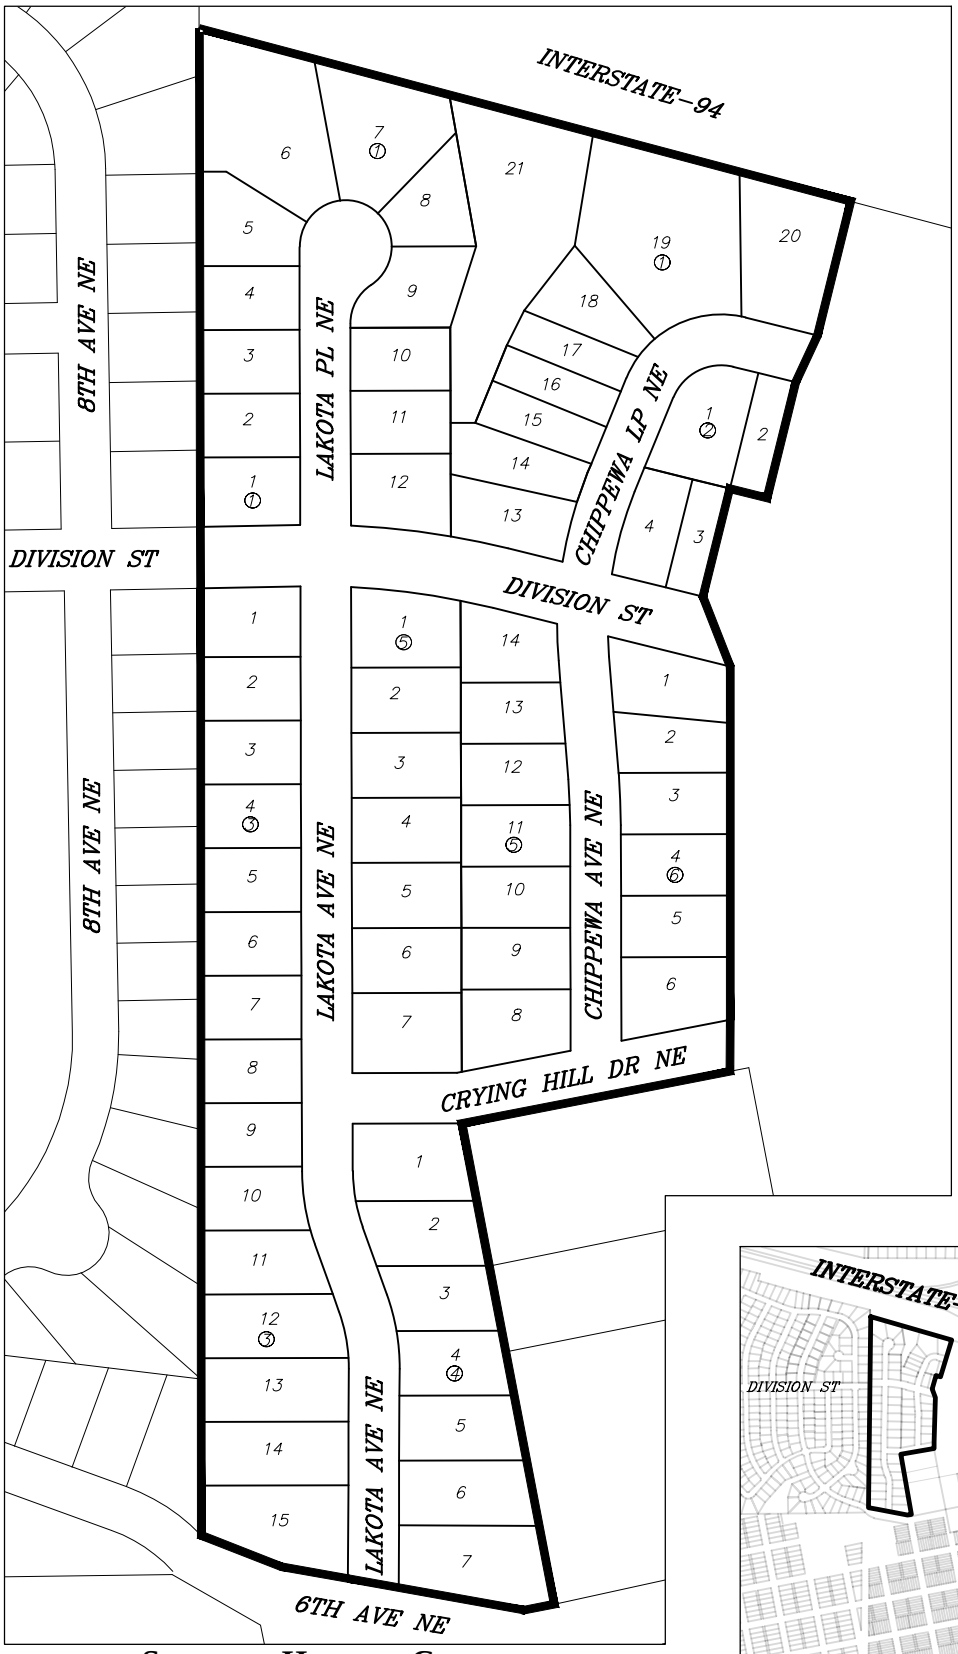

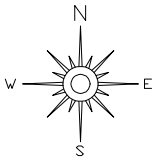

NOT TO SCALE
MAY 10, 2018

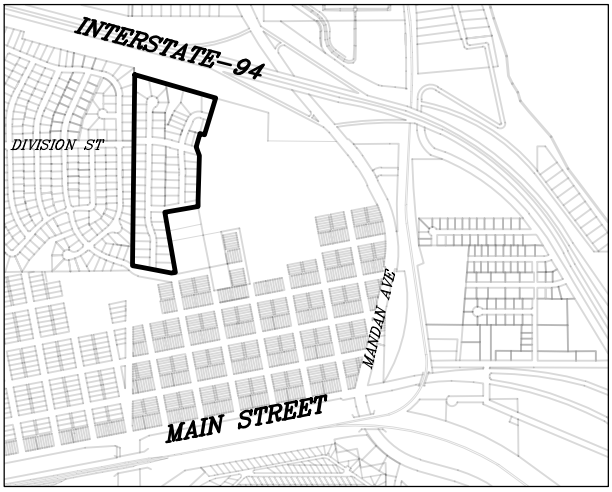

CITY OF MANDAN

SWENSON, HAGEN & COMPANY P.C.
Surveying
Hydrology
Land Planning
Civil Engineering
Landscape & Site Design
Construction Management
909 Basin Avenue
Bismarck, North Dakota 58504
sheng@swensonhagen.com
Phone (701) 223 - 2600
Fax (701) 223 - 2606

P:\Mandan\Mandan Hill\MANDAN HILL PAVING - STS.dwg, DISTRICT MAP, 5/10/2018 3:58:14 PM, CaleW, 1:1