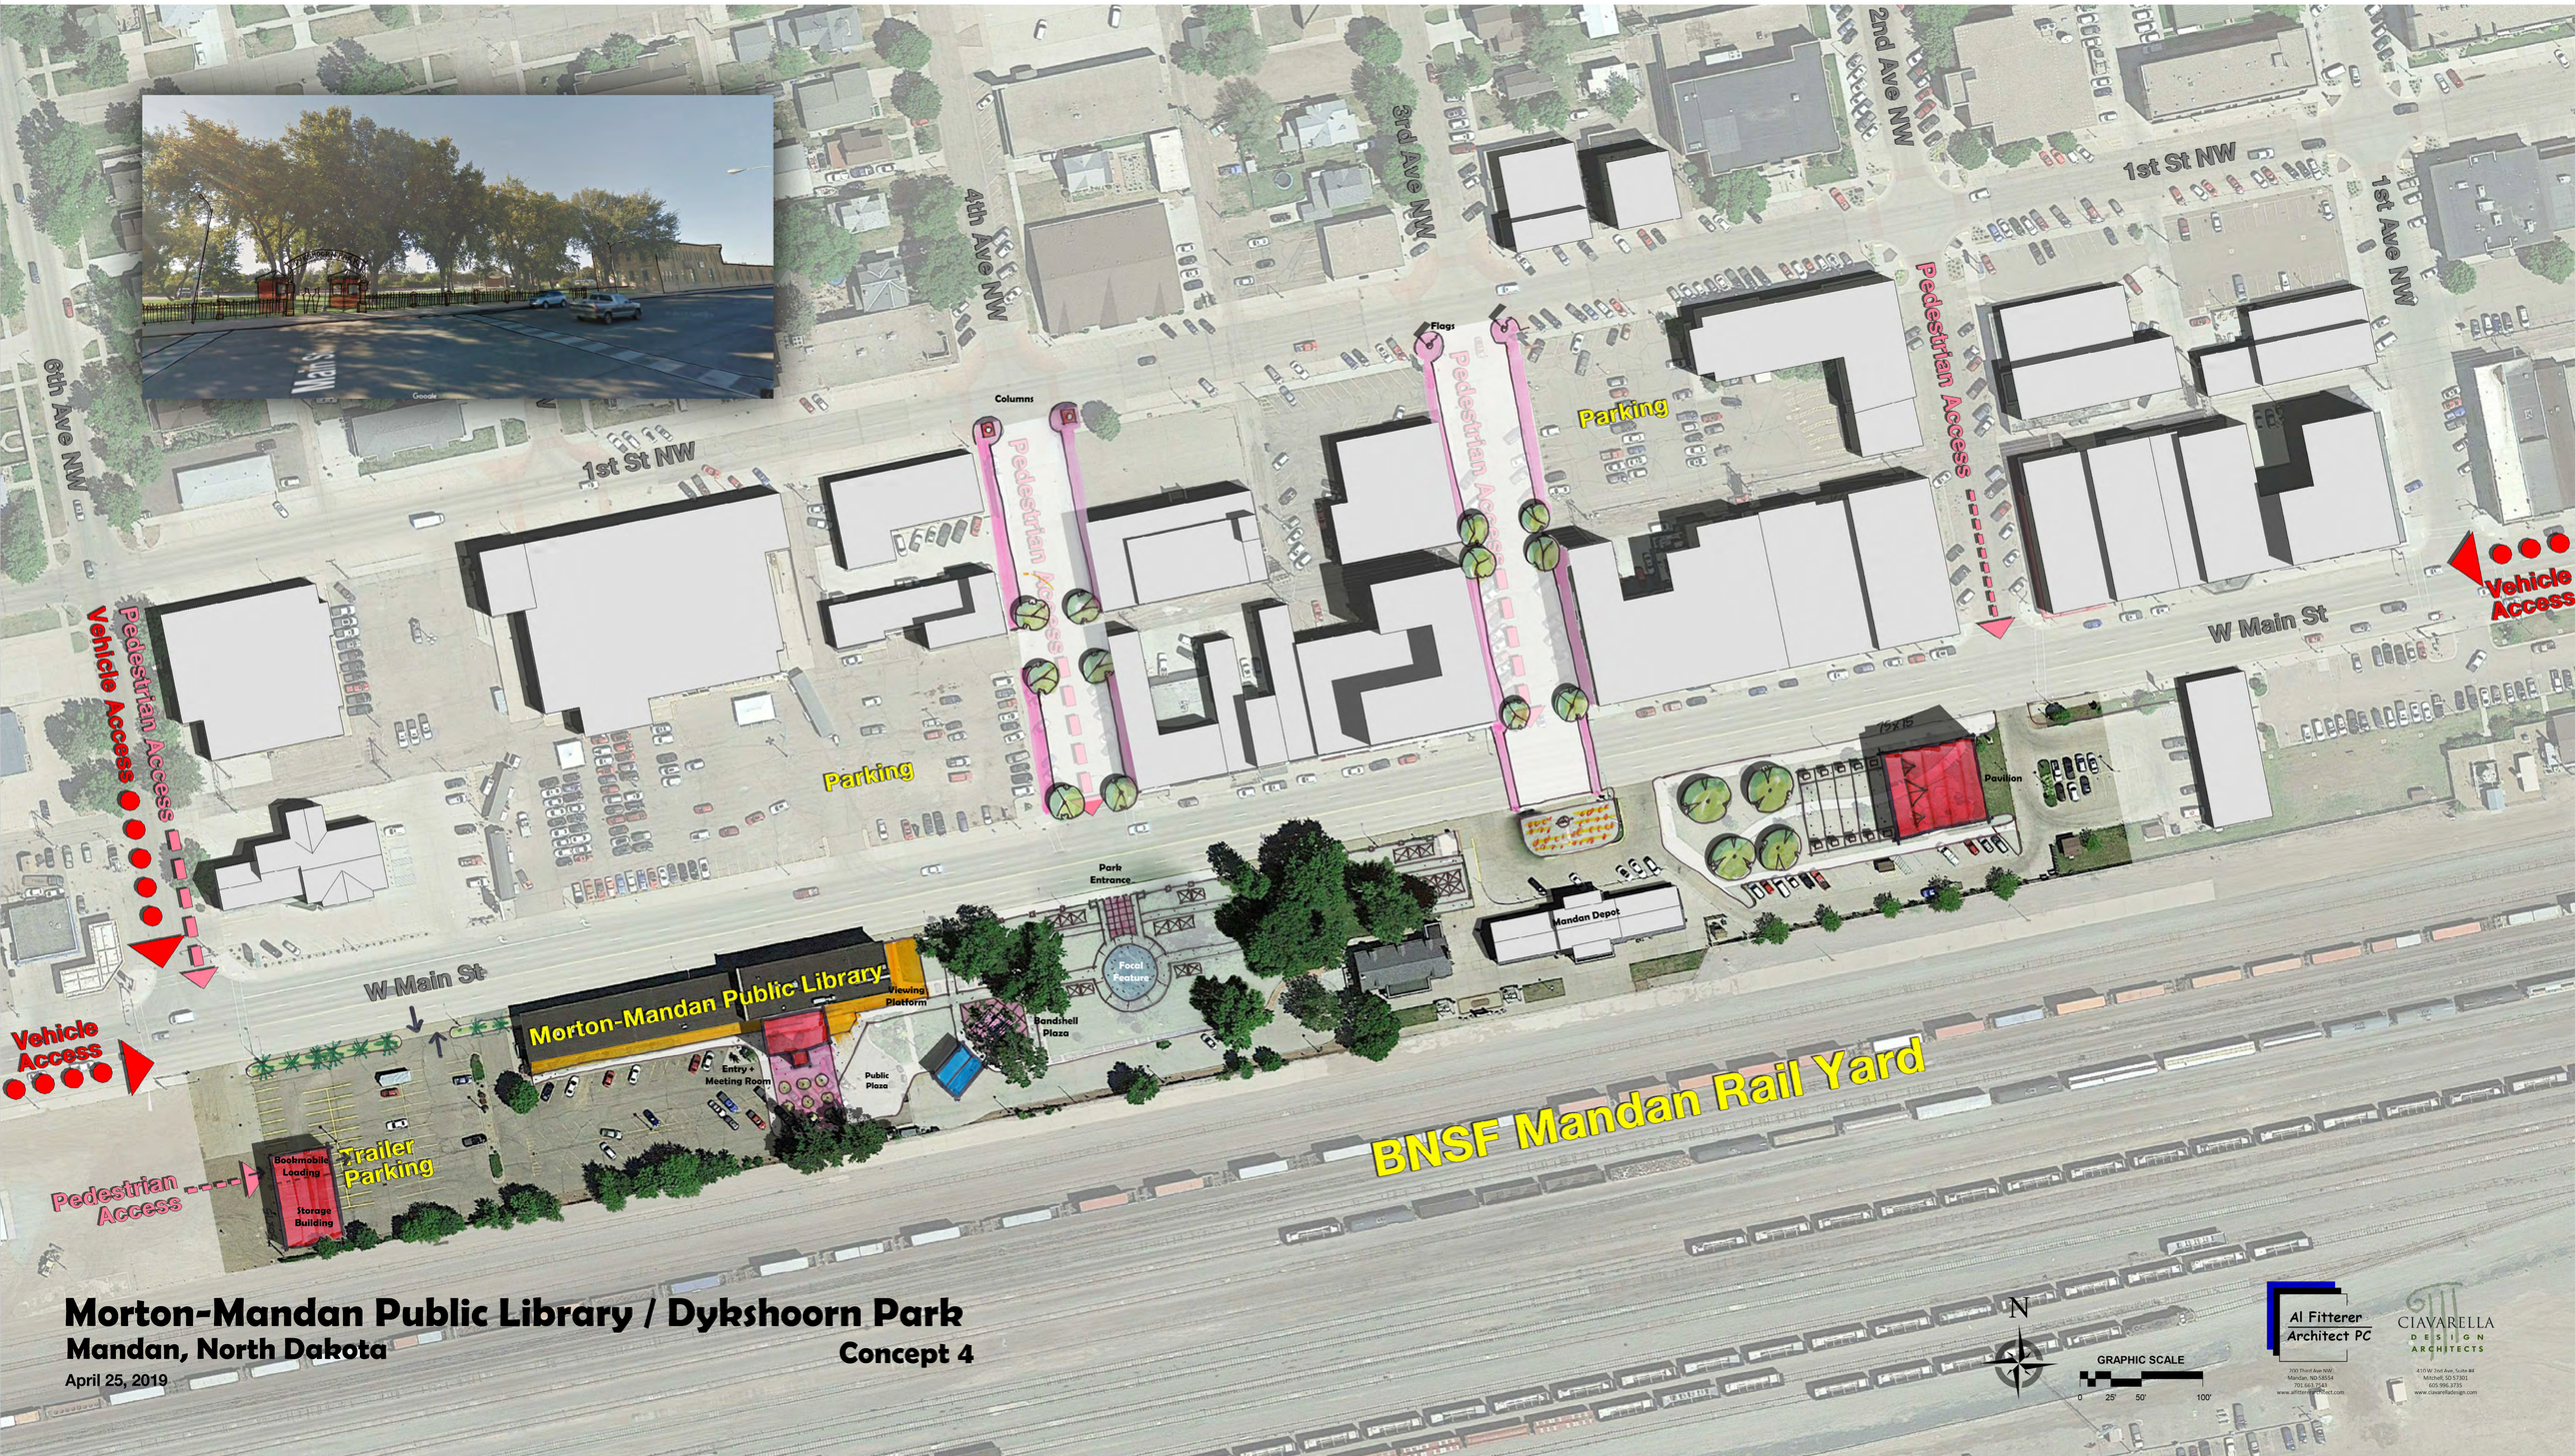

Morton-Mandan Public Library / Dykshoorn Park

Mandan, North Dakota

Concept 4

April 25, 2019

Al Fitterer Architect PC
700 Third Ave NW
Mandan, ND 58554
701 663 7543
www.alfittererarchitect.com

CIAVARELLA DESIGN ARCHITECTS
410 W 3rd Ave, Suite #4
Mitchell, SD 57301
605 996 3735
www.ciavarelladesign.com